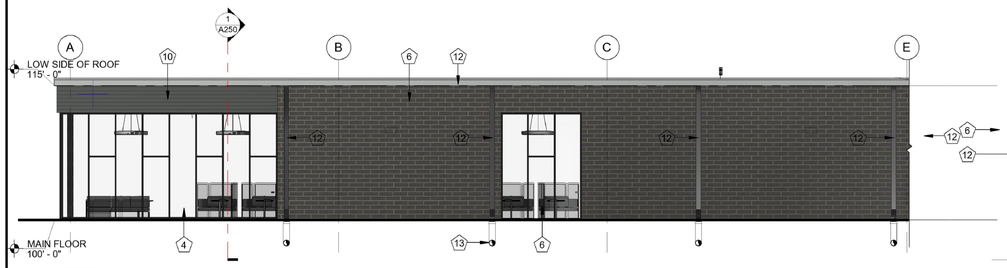

6 SOUTH ELEVATION 1
1/8" = 1'-0"

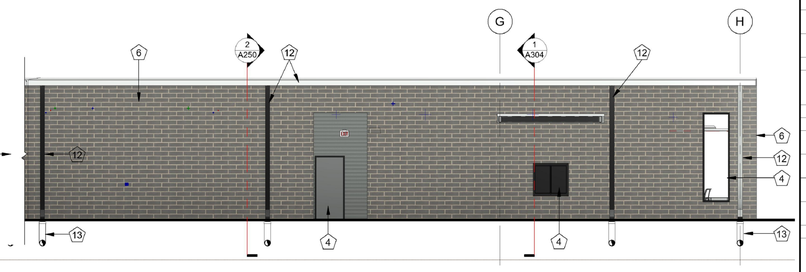

5 SOUTH ELEVATION 2
1/8" = 1'-0"

KEYNOTES

1	VERTICAL COMPOSITION WALL SIDING WITH 4" AND 6" VARIED PROFILES COLOR "1" TBD BY ARCHITECT, SEE SPECS
2	PREFINISHED METAL PARAPET CAP
3	COMPOSITE CLADDING STAGGERED PATTERNING #2, SEE DETAIL 5/A201
4	WINDOWS, DOORS, DOOR FRAMES & STOREFRONT SEE DOOR & WINDOW SCHEDULES
5	AUTOMATIC SLIDING DOOR SYSTEM, REFER TO DOOR AND WINDOW SCHEDULE. SEE SPECS FOR MORE INFORMATION
6	BRICK VENEER - SEE SPECS
7	3" DEEP "BOX" METAL SIDES AND FACE - PAINTED WHITE, BACK LIT: LED LIGHTS, ELECTRICAL CIRCUIT BY ELECTRICAL CONTRACTOR. FONT: GILL SANS MT
8	LOGO SIGNAGE, SEE A202 FOR SIGNAGE ELEVATIONS
9	PREFINISHED METAL ROOF RAKE EDGE, SEE SPECS
10	PREFINISHED HORIZ. MTL PANELS WITH STANDARD SHOP FAB CORNERS AND TRIM - SEE SPECS
11	VERTICAL COMPOSITION WALL CLADDING SYSTEM WITH U-BRACKET CLIPS ATTACHED TO STEEL FRAMING, SEE A201 FOR SPACING
12	PREFINISHED SEAMLESS SHEET METAL GUTTER & DOWNSPOUTS. SIZE & QUANTITY PER SMACNA LATEST EDITION. SEE SPECS
13	PIPE DOWN SPOUTS INTO UNDERGROUND STORMWATER SYSTEM; SEE CIVIL
14	COMPOSITE CLADDING STAGGERED PATTERNING #1, SEE DETAIL 4/A201
15	COMPOSITE CLADDING SYSTEM 2 CHANNEL CLADDING 2 3/4" X 1 1/2" COLOR "1" TBD BY ARCHITECT INSTALLED IN FRONT OF STOREFRONT- TO BE FASTENED WITH MANUFACTURE APPROVED BRACKET SYSTEM
16	COMPOSITE CLADDING SYSTEM 2 CHANNEL CLADDING 2 3/4" X 1 1/2" COLOR "1" TBD BY ARCHITECT, INSTALLED TO FACE OF STEEL- TO BE FASTENED WITH MANUFACTURE APPROVED BRACKET SYSTEM
17	ROOF ACCESS LADDER AND ROOF HATCH, SEE SPECS
18	J-TRIM AT BASE OF COMPOSITE SIDING, COLOR TO BE SELECTED BY ARCHITECT
19	H-CHANNEL TO SPLICE COMPOSITE SIDING, ONLY WHERE SIDING IS ABOVE AND BELOW 12' 0" LINE, COLOR TO MATCH J-TRIM AND BE SELECTED BY ARCHITECT

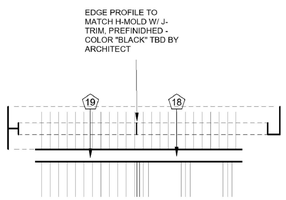

8 MATERIAL TRANSITION
1" = 1'-0"

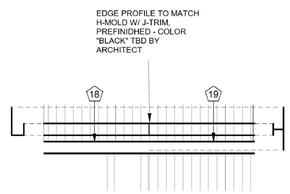

7 MATERIAL TRANSITION
1" = 1'-0"

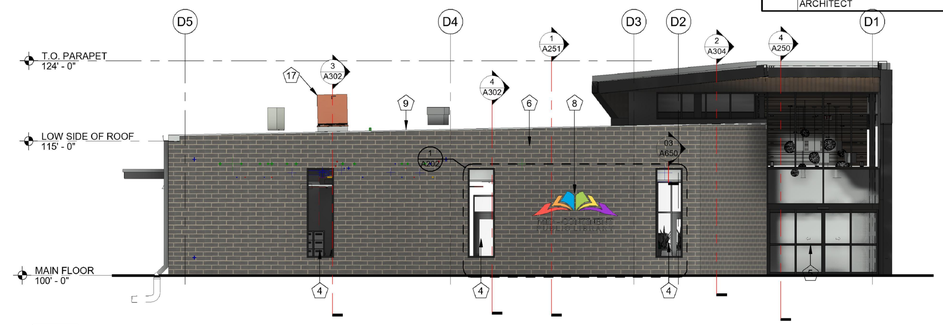

4 EAST ELEVATION
1/8" = 1'-0"

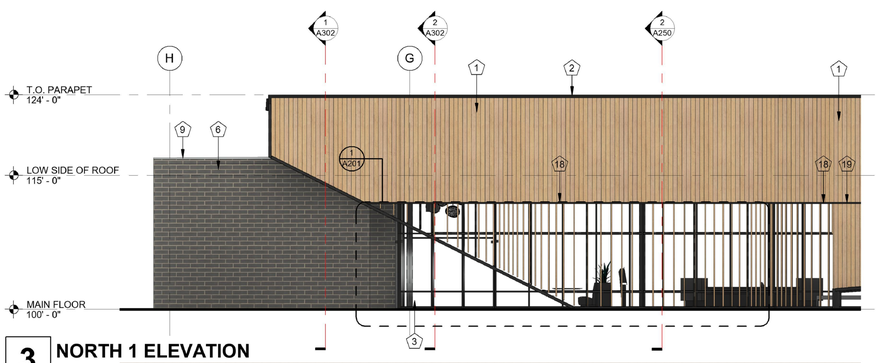

3 NORTH 1 ELEVATION
1/8" = 1'-0"

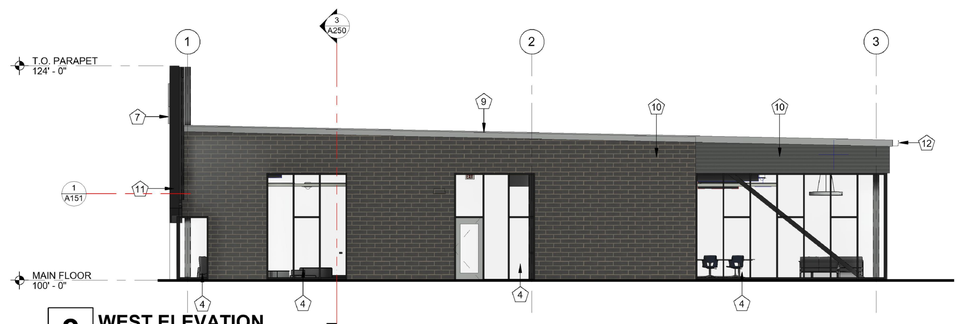

2 WEST ELEVATION
1/8" = 1'-0"

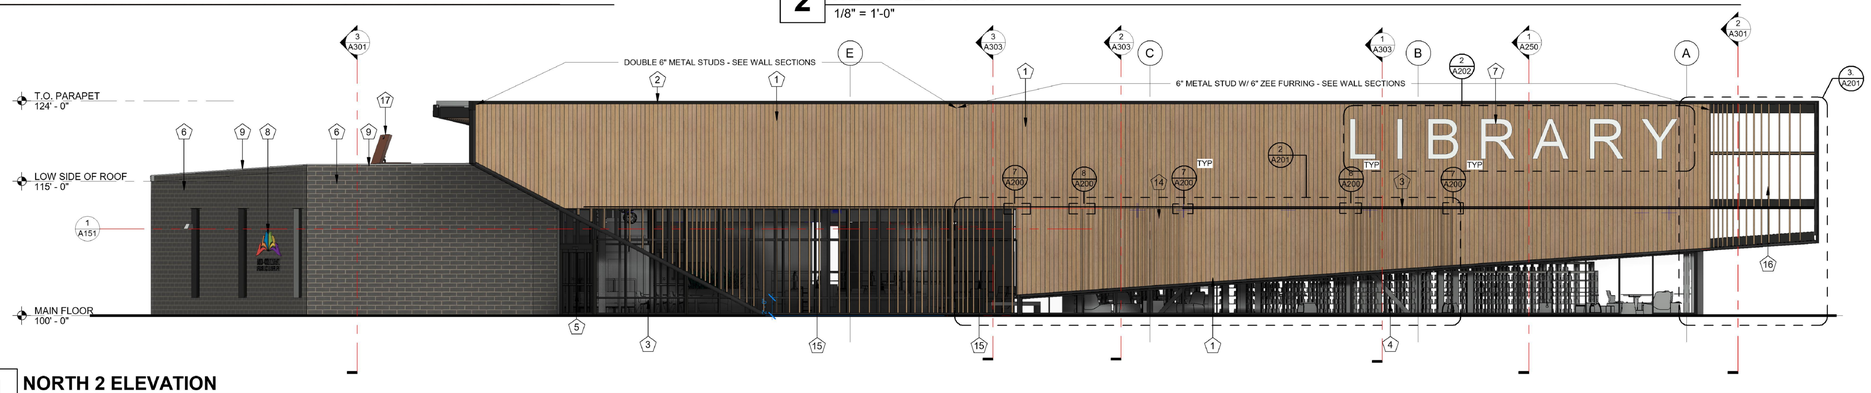

1 NORTH 2 ELEVATION
1/8" = 1'-0"

SAPP DESIGN ARCHITECTS
3750 S. Fremont Ave.
Springfield, MO 65804 417.877.9600
Sapp Design Associates Architects, P.C.
Missouri State Certificate of Authority #000607

helix.
1629 Walnut
Kansas City, MO 64108 816.300.0300
Helix Architecture + Design
Missouri State Certificate of Authority #000720

SPECIAL NOTICES

In the event the client consents to, allows, authorizes or approves of changes to any plans, specifications or other construction documents, and these changes are not approved in writing by the design professional, the client recognizes that such changes and the results thereof are not the responsibility of the design professional. Therefore, the client agrees to release the design professional from any liability arising from the construction, use or result of such changes. In addition, the client agrees to the fullest extent permitted by law, to indemnify and hold the design professional harmless from any damage, liability or cost (including reasonable attorney's fees and costs of defense) arising from such changes.

The personal seal of the registered Architect or Engineer shall be the legal equivalent of his signature whenever & wherever used, and the owner of the seal shall authenticate this sheet and the specification sections pertaining to this sheet. Responsibility shall be disclaimed for all other plans, specifications, estimates, reports or other documents or instruments relating to or intended to be used for any part or parts of the architectural project.

Mid-Continent Public Library
NEW LIBRARY BRANCH AT
EAST INDEPENDENCE
INDEPENDENCE, MISSOURI 64015
JACKSON COUNTY

Architect of Record

PRELIMINARY SET NOT FOR CONSTRUCTION

Revision No.	Description	Date

Project No.	Date	Drawn
17-0900	7/29/22	Author

Drawing No.
A200
ELEVATIONS

© Copyright 2022 - Sapp Design Associates, Architects, P.C.