PRELIMINARY DEVELOPEMENT PLAN FOR
THE VILLAS AT WINDMILL FIELDS
ON LOT 4 OF "McBEE LANDING"
INDEPENDENCE, JACKSON COUNTY, MISSOURI

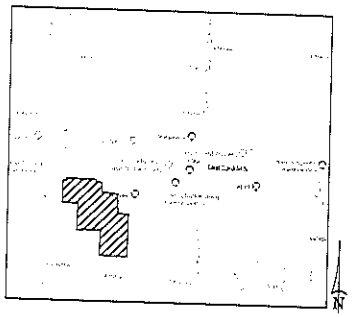

LOCATION MAP

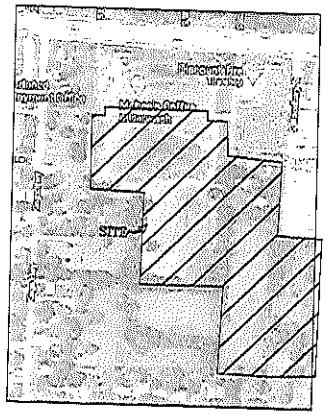

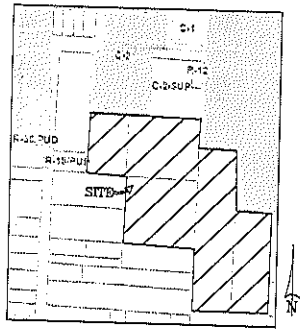

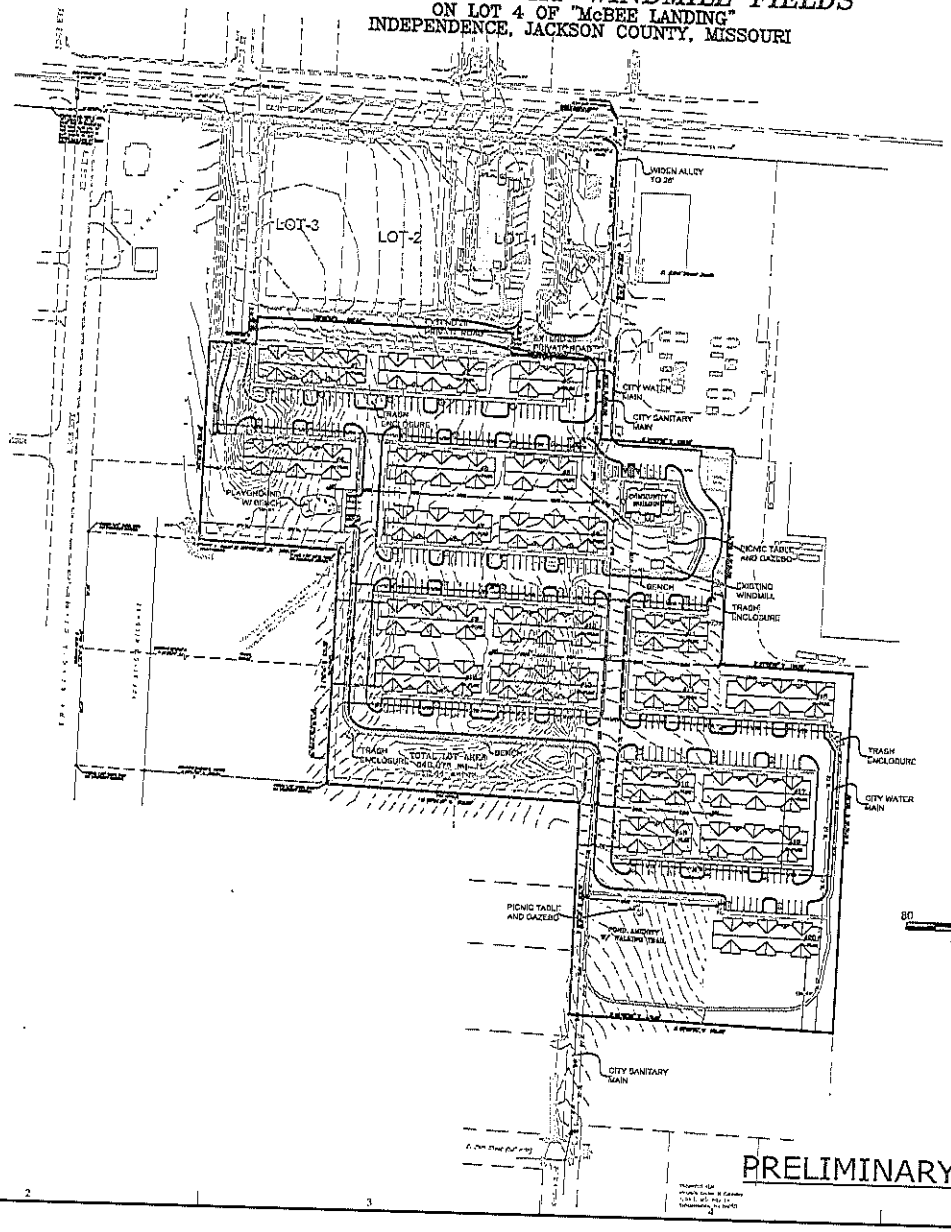

DEVELOPER:
McBEE DEVELOPMENT
(407) 982-0524

SYMBOL LEGEND

PROPOSED		EXISTING
	Manhole	
	Curb Inlet	
	Junction Box	
	Field Inlet	
	Flared End Section	
	Fire Hydrant	
	Blow Off	
	Water Valve	
	Water Meter	
	Shrubs	
	Utility Pole	
	Guy Wire	
	Electric Transformer	
	Telephone Pedestal	
	Cable Pedestal	
	Clean Out	

LINE LEGEND

PROPOSED		EXISTING
	Storm Line	
	Inventory Line	
	Water Line	
	Building Line	
	Easement Line	
	4" Sidewalk	
	2' Curb	
	Contour	
	Tree Line	
	Fence Line	
	Gas Line	
	Overhead Telephone Line	
	Underground Telephone Line	
	Overhead Electrical Line	
	Underground Electrical Line	

UTILITY NOTES:
1. SANITARY SEWER MAIN SHALL BE BUILT TO CITY STANDARDS AND DEDICATED TO THE CITY ALONG WITH A 15' UTILITY EASEMENT.
2. WATER MAIN SHALL BE BUILT TO CITY STANDARDS AND DEDICATED TO THE CITY ALONG WITH A 15' UTILITY EASEMENT.

NOTE:
1. EXISTING ZONING = R-2
2. PROPOSED ZONING = R-15
3. TOTAL AREA = 12.44ac
4. TOTAL UNITS = 105 UNITS
5. UNITS PER AC = 8.7 UNITS /ac
6. PARKING: WE PROPOSED 2 STALLS PER UNIT PLUS 6 FOR THE COMMON BUILDING
4. THIS DEVELOPMENT WILL BE INSTALLING A DETENTION BASIN INT THE SOUTH EAST CORNER OF THE SITE AND OUTLET INTO THE EXISTING RAVEN.
6. TOTAL GREEN SPACE = 40%

LEGAL DESCRIPTION
LOT 4 OF MCBEE LANDING, A SUBDIVISION IN INDEPENDENCE, JACKSON COUNTY, MISSOURI
TRACT 1
LOT 2 OF FREYLING ORCHARD ACRES, A SUBDIVISION IN INDEPENDENCE, JACKSON COUNTY, MISSOURI

80 0 80
1"=80'

DESIGN NOTES:
1. DRIVE ISLES = 26' WIDE
2. STALLS = 9' X 20'

IMPERVIOUS VS IMPERVIOUS CALCULATIONS
LOT SIZE 542,076 SF
IMPERVIOUS SURFACES
BUILDINGS / PORCHES 74,088 SF
PARKING CURB / DRIVE AREAS = 134,101SF
WALKWAYS 29,481SF
TOTAL 242,669SF
CALCULATIONS
55% IMPERVIOUS
45% PERVIOUS (GREEN)

PROJECT CONTACTS: ROBERT WALQUIST, P.E.
371 NE COLUMBUS ST
LEE'S SUMMIT, MISSOURI 64063
Phone: (816) 550-6575

PRELIMINARY DEVELOPMENT PLAN

THE VILLAS AT WINDMILL FIELDS
INDEPENDENCE, JACKSON COUNTY, MISSOURI

Quist Engineering, Inc
Civil Engineering for Residential & Commercial Site Development
371 N.E. Columbus St.
Lee's Summit, Missouri 64063
Phone: (816) 550-6575
email: rwq@quistengineering.com

COPYRIGHT © 2022

INITIAL
2-10-22

REVISIONS
4-6-22
7-10-22
7-19-22

SHEET No.
C200

JOB No.
E22-303